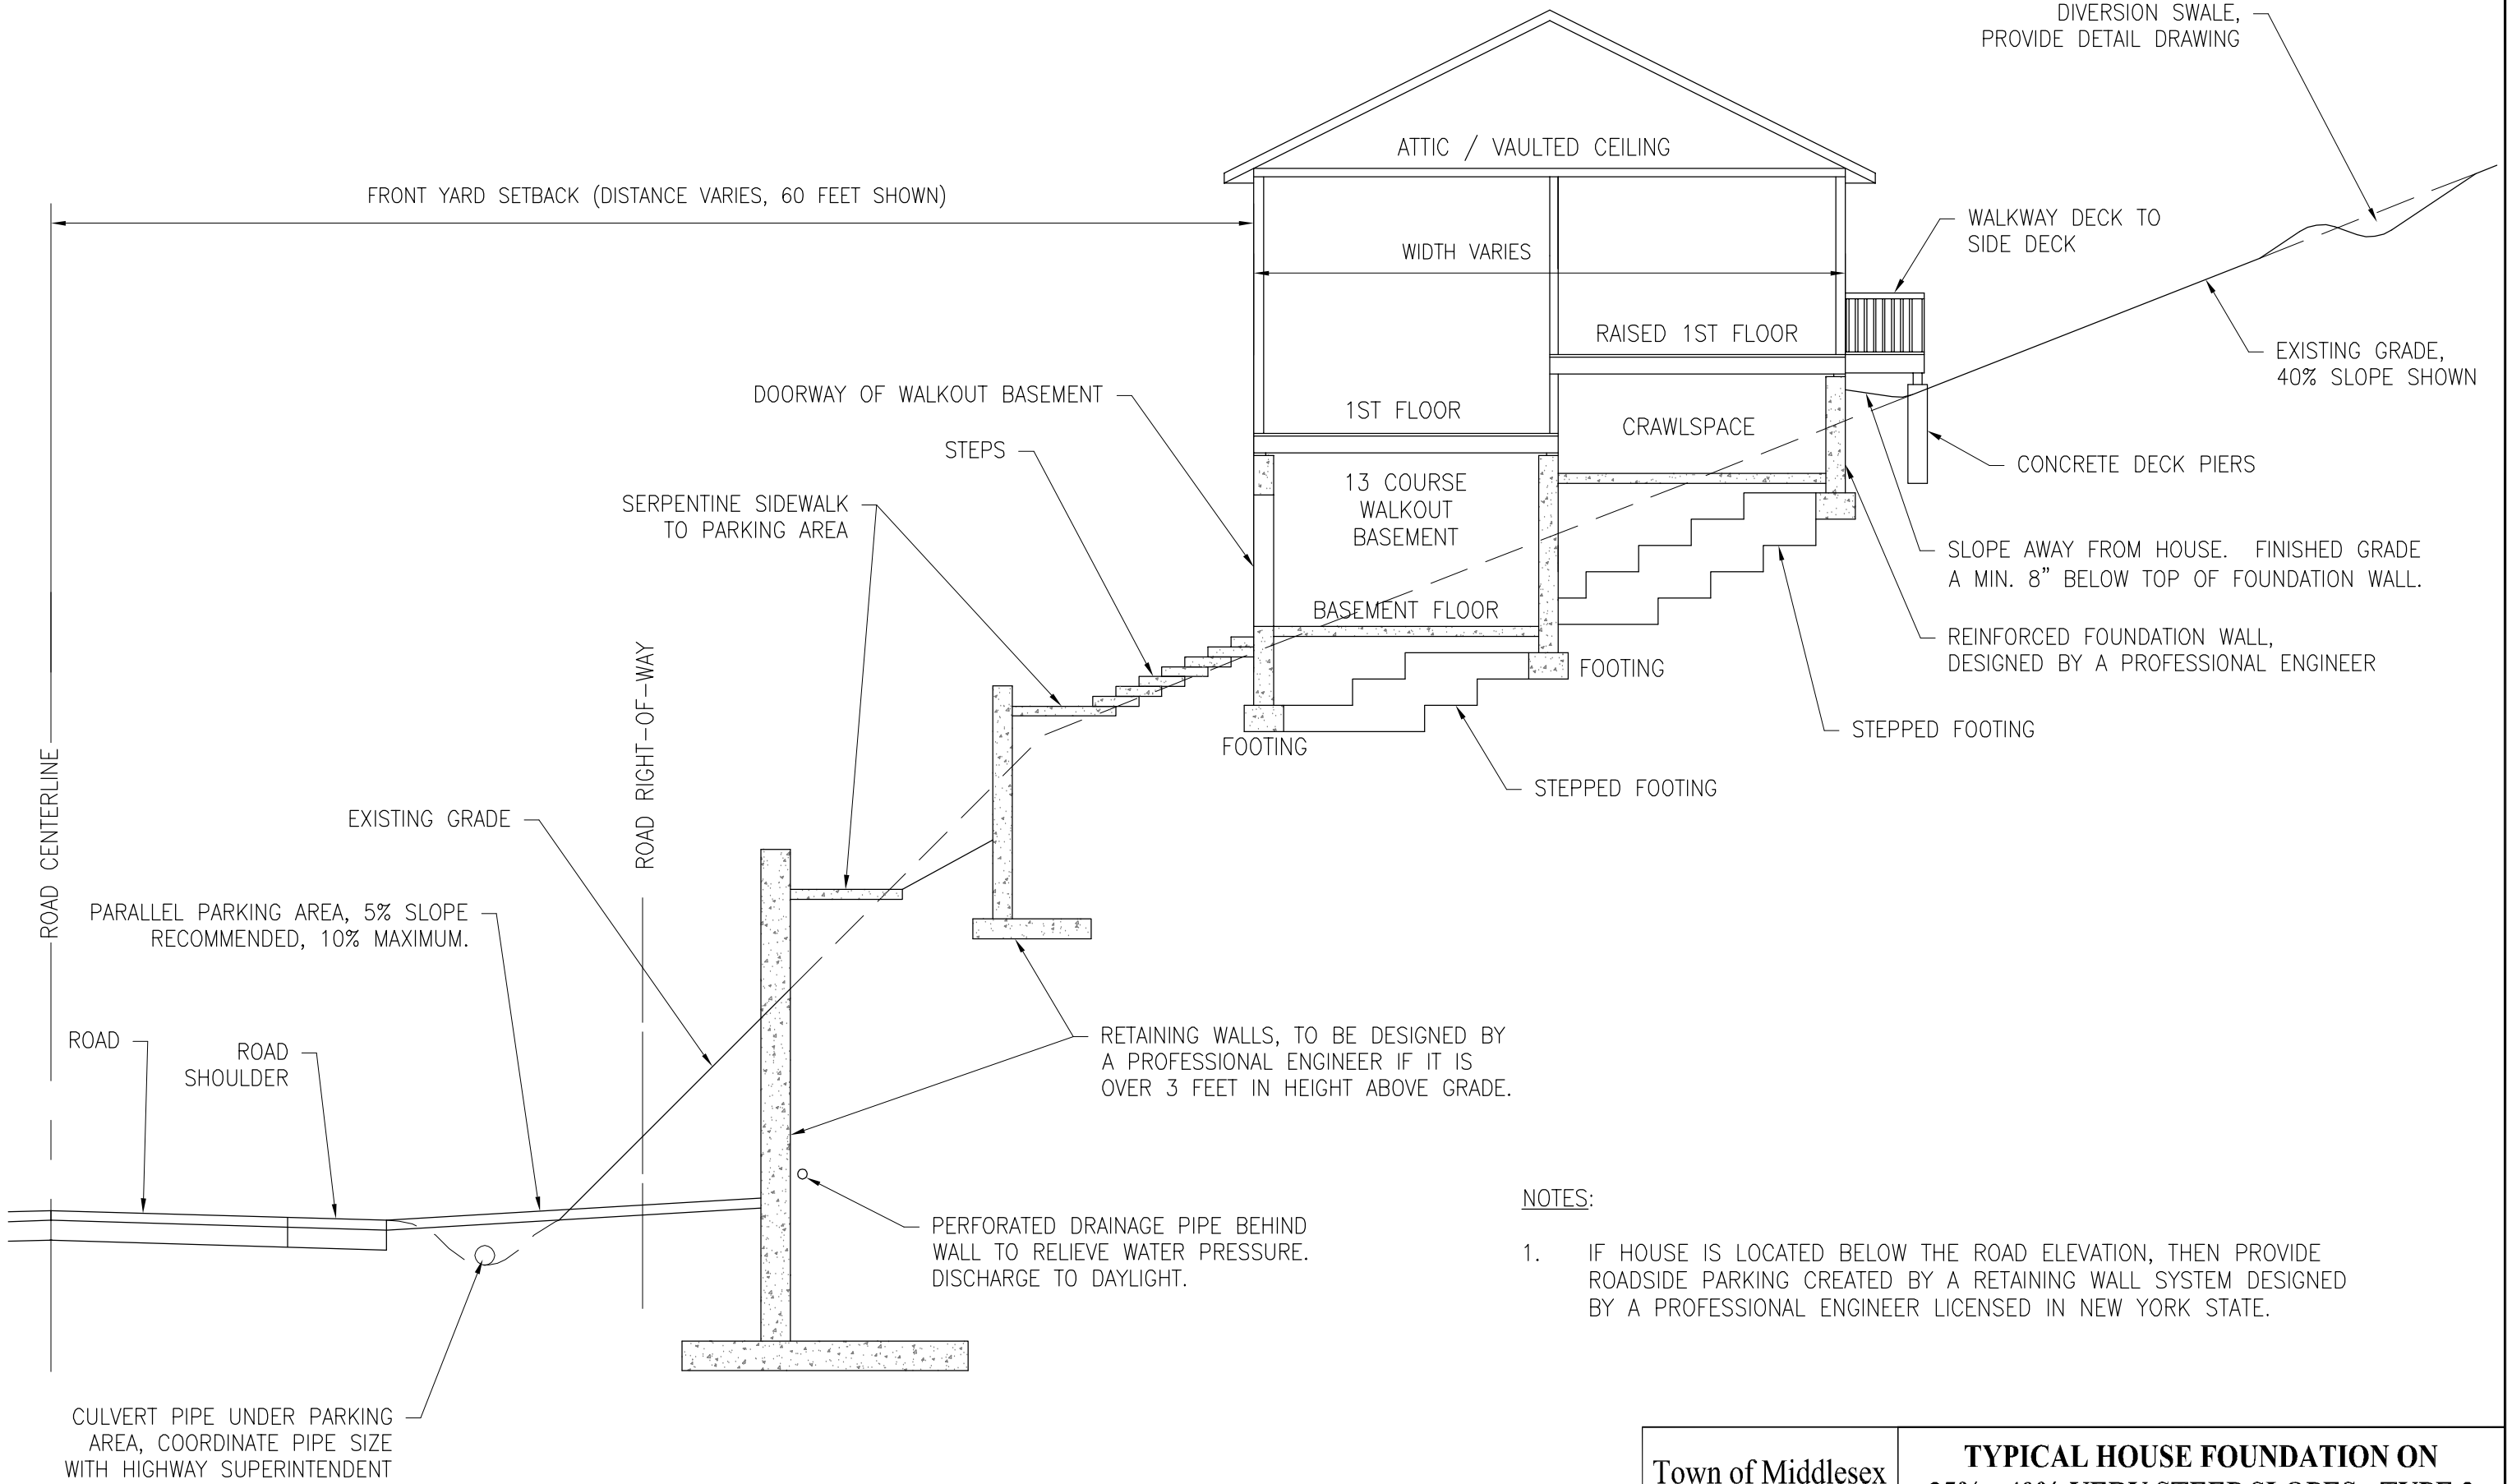

NOTES:

1. IF HOUSE IS LOCATED BELOW THE ROAD ELEVATION, THEN PROVIDE ROADSIDE PARKING CREATED BY A RETAINING WALL SYSTEM DESIGNED BY A PROFESSIONAL ENGINEER LICENSED IN NEW YORK STATE.

Town of Middlesex 1216 Route 245 PO Box 147 Middlesex, NY 14507	**TYPICAL HOUSE FOUNDATION ON 25% - 40% VERY STEEP SLOPES - TYPE 2**	
	SCALE: Not To Scale	**ST-6**
	DATE: 08/17/2011	

42400 Middlesex\42402-08 Steep Slopes Law\CADD\Steep Slopes Details.dwg